

Date: Thursday, 5/4/2006 11:19:26 AM
 User: Kim Johnston

Process Sheet

Customer : CU-DAR001 Dart Helicopters Services Drawing Name : VALVE SEAL
 Job Number : 26988
 Estimate Number : 12207
 P.O. Number : N/A Part Number : D34707
 This Issue : 5/4/2006 S.O. No. : N/A Drawing Number : D3470 REV A
 Prsht Rev. : NC Project Number : N/A
 First Issue : N/A Type : SMALL / MED FAB Drawing Revision : A
 Previous Run : 26712 Material : N/A
 Due Date : 5/28/2006 Qty: 8 Um: Each
 Written By : SEE COMMENT BELOW
 Checked & Approved By : 06.05.05
 Comment : Est Rev: A New Issue 06-04.20 EC

Additional Product

Job Number:



Seq. #: Machine Or Operation: Description :

1.0 MSIL60S125 high temp. silicone sheet .125



Comment: Qty.: 0.0648 sf(s)/Unit Total : 1.0366 sf(s)

Material .125" Thick High Temp Silicone sheet

(M-SIL60S.125)

Batch: B26473

made by Rand

FF 06.05.17

8

2.0 WATER JET FLOW WATER JET



Comment: FLOW WATER JET

Cut as per Dwg D

Dwg Rev: A

Prog Rev:

N A

SB 06.06/08

3.0 QC2 INSPECT PARTS AS THEY COME OFF MACHINE



Comment: INSPECT PARTS AS THEY COME OFF MACHINE

4.0 QC5 SECOND CHECK



Comment: SECOND CHECK

SB 06.06/08 8

5.0 PACKAGING 1 PACKAGING RESOURCE #1



Comment: PACKAGING RESOURCE #1

Identify and Stock

Location: 441

06/06/08 (8)

W/O:		WORK ORDER CHANGES					
DATE	STEP	PROCEDURE CHANGE	By	Date	Qty	Approval Mfg / Design Mgr	Approval QC Inspector

NCR:		WORK ORDER NON-CONFORMANCE (NCR)						
DATE	STEP	Description of NC Section A	Corrective Action Section B			Verification Section C	Approval Design Mgr	Approval QC Inspector
			Initial Design Mgr	Action Description Design Mgr	Sign & Date			

Part No: _____ PAR #: _____ Fault Category: _____ NCR: Yes ☒ No ☐ DQA: LS Date: 06/06/09

NOTE: Date & initial all entries

QA: N/C Closed: _____ Date: _____

Date: Thursday, 5/4/2006 11:19:26 AM
User: Kim Johnston

Process Sheet

Customer: CU-DAR001 Dart Helicopters Services

Drawing Name: VALVE SEAL

Job Number: 26988

Part Number: D34707

Job Number:



Seq. #:

Machine Or Operation:

Description :

6.0

DC

DOCUMENT CONTROL



Comment: DOCUMENT CONTROL
Inspection Level 21

DP 06/06/09 (8)

Job Completion



W 06.06.08

W/O:		WORK ORDER CHANGES						
DATE	STEP	PROCEDURE CHANGE	By	Date	Qty	Approval Mfg / Design Mgr	Approval QC Inspector	

NCR:		WORK ORDER NON-CONFORMANCE (NCR)						
DATE	STEP	Description of NC Section A	Corrective Action Section B			Verification Section C	Approval Design Mgr	Approval QC Inspector
			Initial Design Mgr	Action Description Design Mgr	Sign & Date			


Part No: _____ PAR #: _____ Fault Category: _____ NCR: Yes No DQA: _____ Date: _____

NOTE: Date & initial all entries

QA: N/C Closed: _____ Date: _____



DESIGN <i>[Signature]</i>	DRAWN BY <i>[Signature]</i>	DART AEROSPACE LTD HAWKESBURY, ONTARIO, CANADA	
CHECKED <i>[Signature]</i>	APPROVED <i>[Signature]</i>	DRAWING NO. D3470	REV. A SHEET 4 OF 4
DATE 05.12.14		TITLE SHUT-OFF VALVE SHAFT	SCALE 1:1

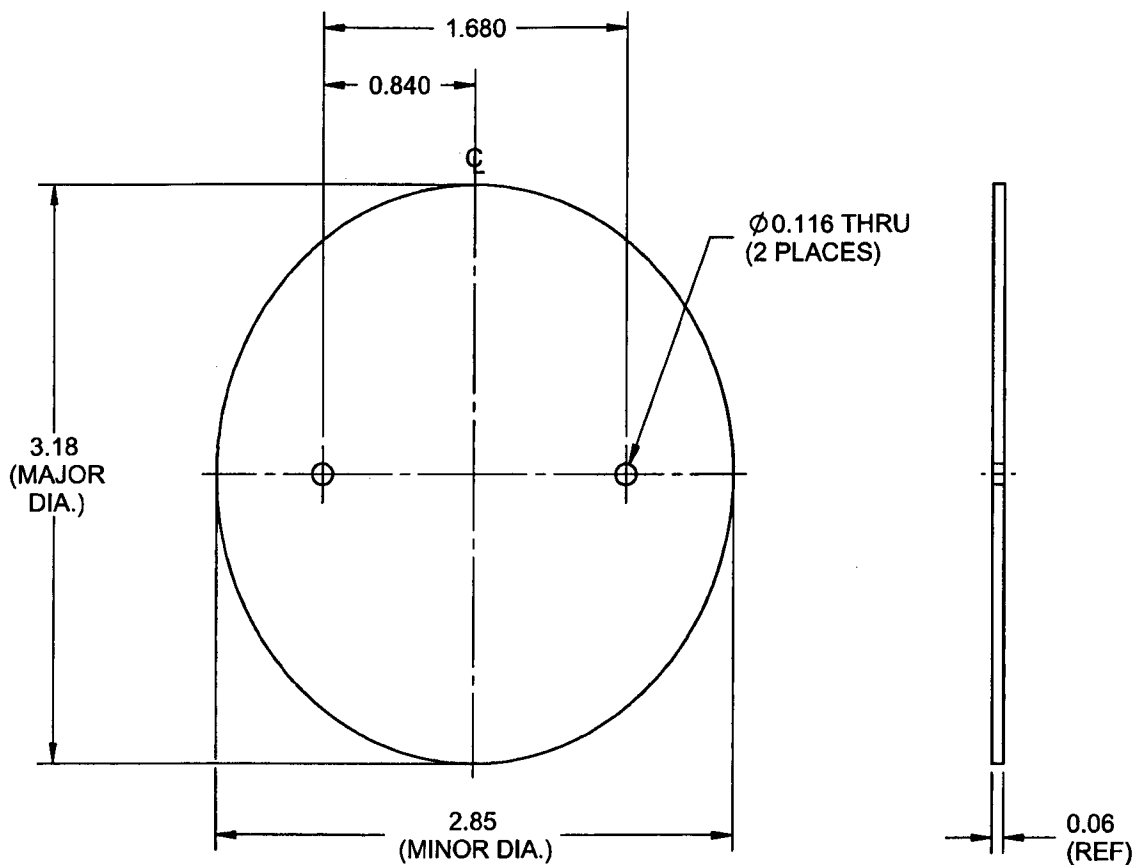

D3470-7 BUTTERFLY VALVE SEAL

NOTES:

- 1) MATERIAL: RED (OR GRAY) 60 DUROMETER HI-TEMPERATURE SILICONE SHEET, 0.063 THICK (REF. DART SPEC. M-SIL60-S.063)
- 2) TOLERANCES ARE PER DART QSI 018 UNLESS OTHERWISE NOTED
- 3) ALL DIMENSIONS ARE IN INCHES
- 4) BREAK ALL SHARP EDGES 0.005 TO 0.010

RELEASED
06.04.03 *[Signature]*

SHOP COPY
RETURN TO
ENGINEERING

INCONTROLLED COPY
SUBJECT TO AMENDMENT
WITHOUT NOTICE

WORK ORDER
NO. 26988

COPYRIGHT © 2005 BY DART AEROSPACE LTD.

THIS DOCUMENT IS PRIVATE AND CONFIDENTIAL AND IS SUPPLIED ON THE EXPRESS CONDITION THAT IT IS NOT TO BE USED FOR ANY PURPOSE OR COPIED OR COMMUNICATED TO ANY OTHER PERSON WITHOUT WRITTEN PERMISSION FROM DART AEROSPACE LTD.